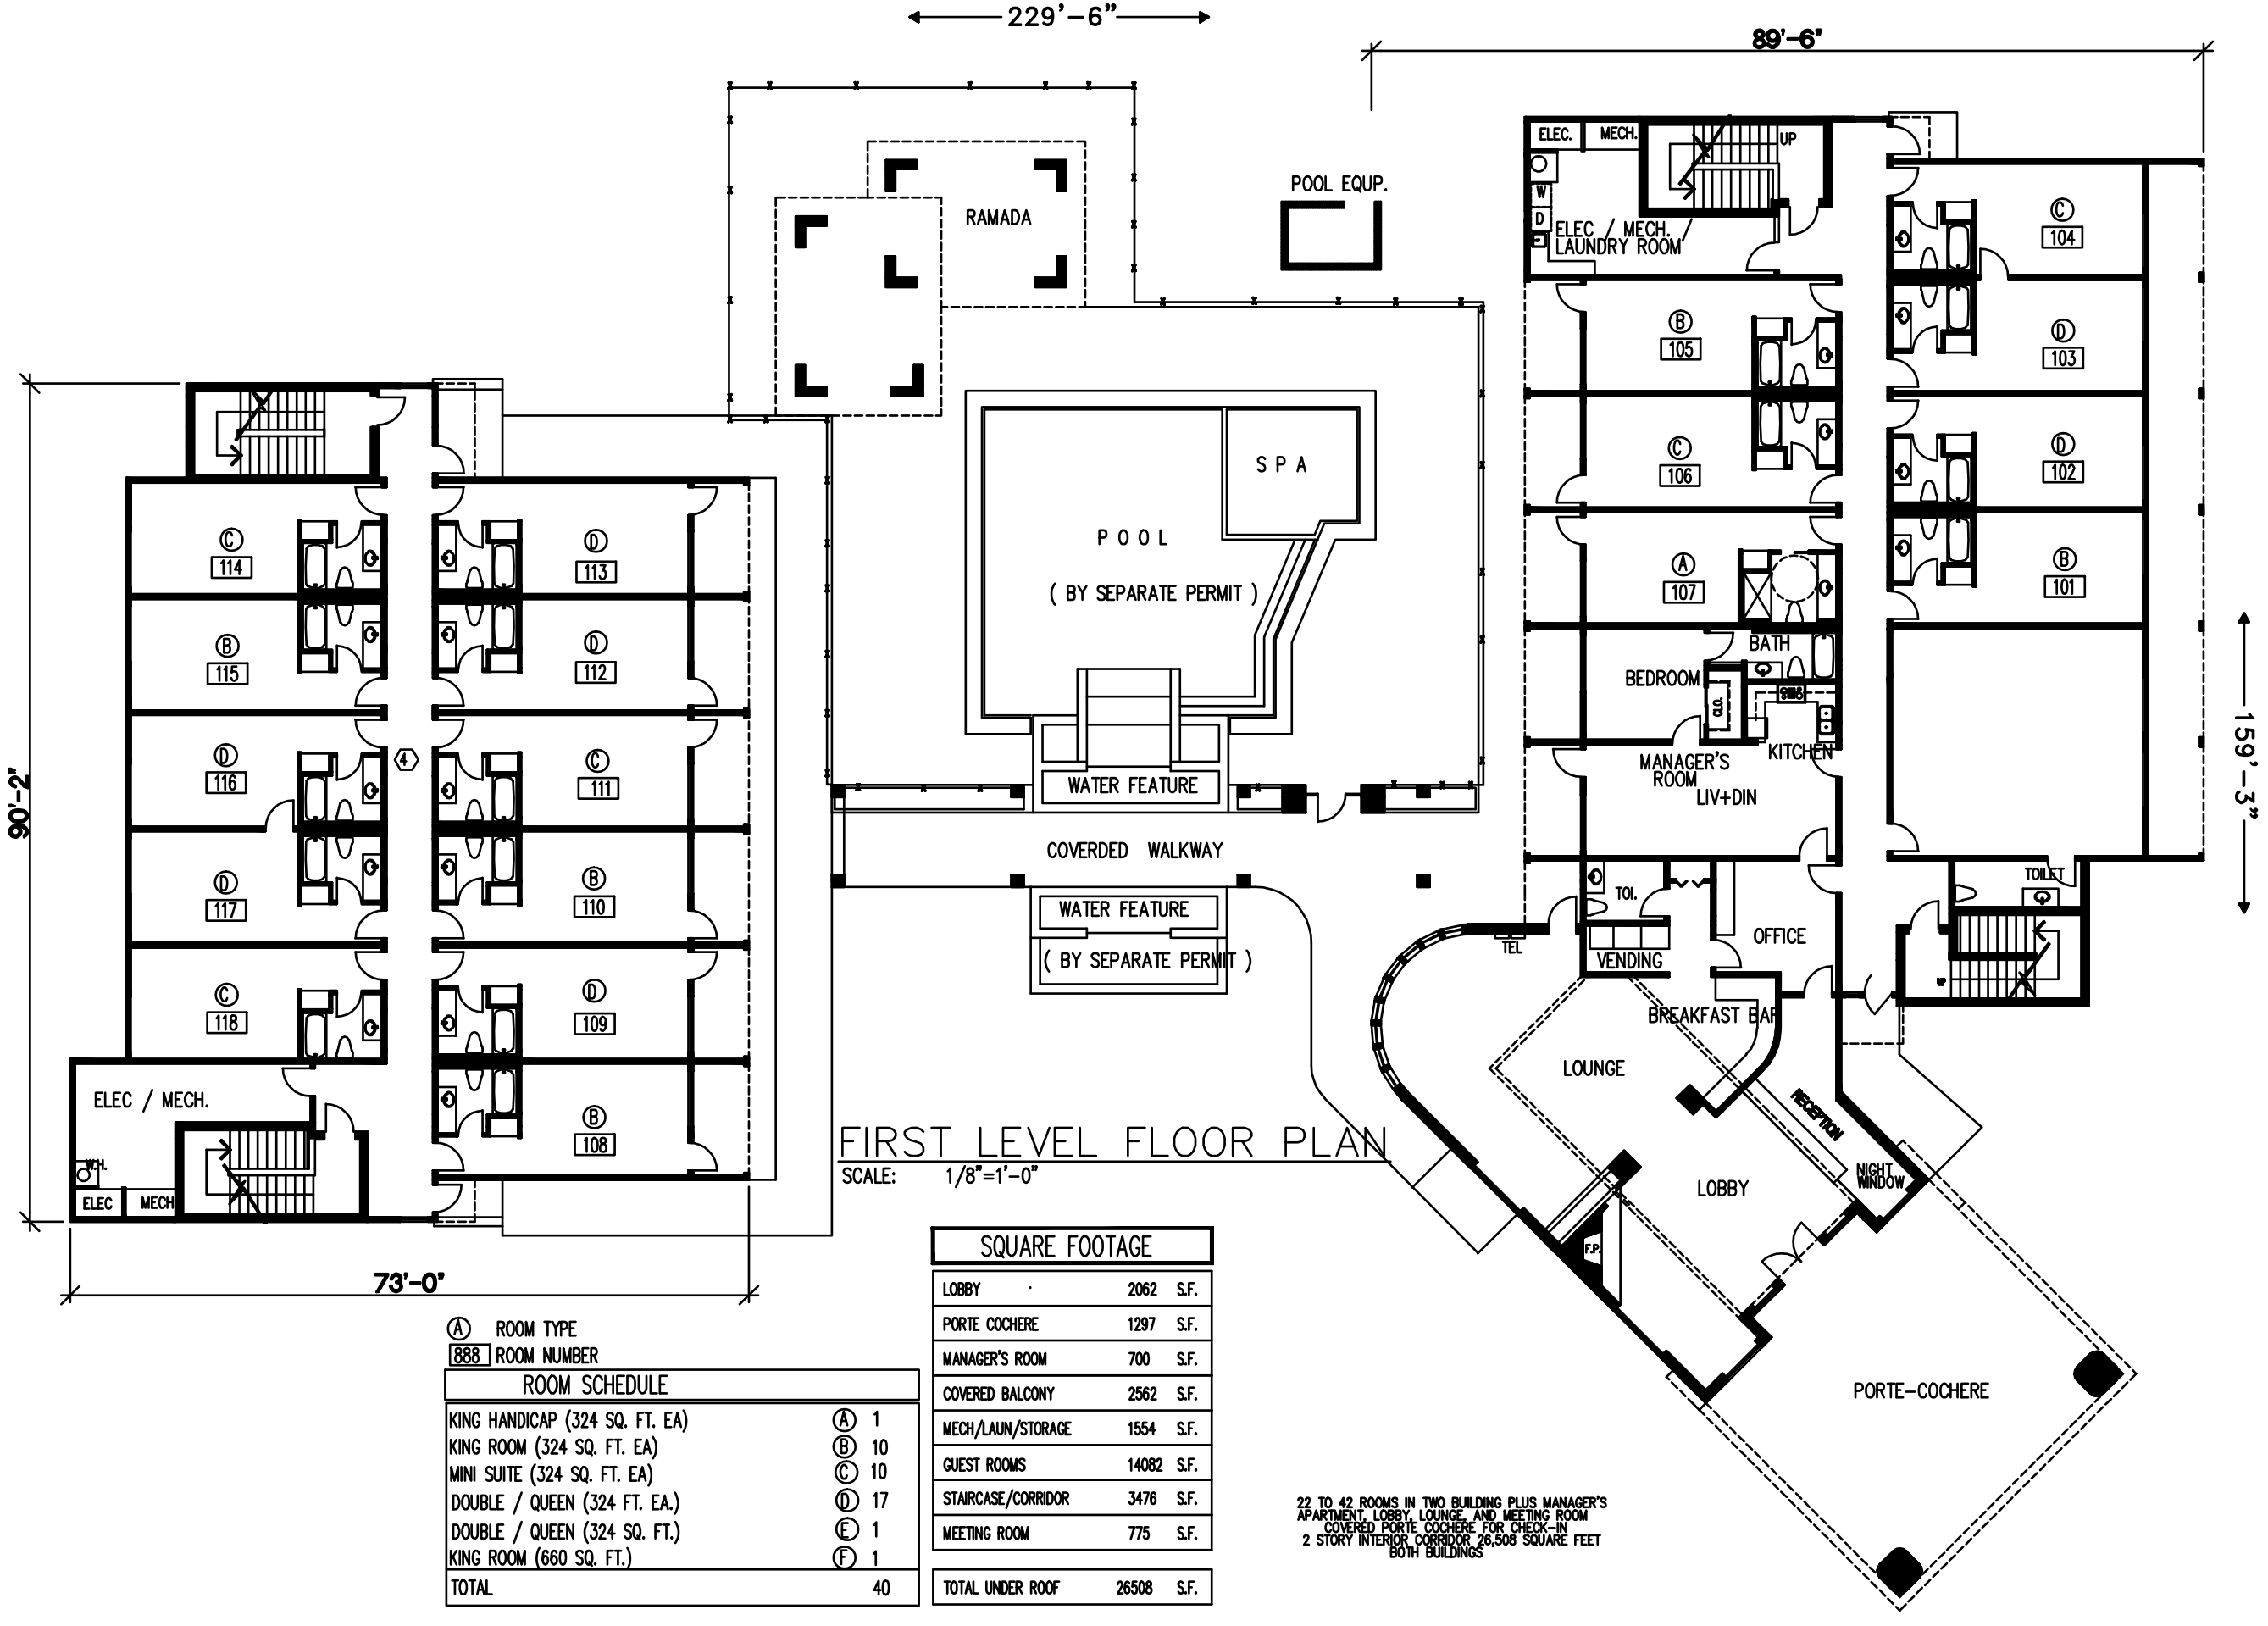

FIRST LEVEL FLOOR PLAN

SCALE: 1/8"=1'-0"

Ⓐ ROOM TYPE
888 ROOM NUMBER

ROOM SCHEDULE

KING HANDICAP (324 SQ. FT. EA)	Ⓐ	1
KING ROOM (324 SQ. FT. EA)	Ⓑ	10
MINI SUITE (324 SQ. FT. EA)	Ⓒ	10
DOUBLE / QUEEN (324 FT. EA.)	Ⓓ	17
DOUBLE / QUEEN (324 SQ. FT.)	Ⓔ	1
KING ROOM (660 SQ. FT.)	Ⓕ	1
TOTAL		40

SQUARE FOOTAGE

LOBBY	2062	S.F.
PORTE COCHERE	1297	S.F.
MANAGER'S ROOM	700	S.F.
COVERED BALCONY	2562	S.F.
MECH/LAUN/STORAGE	1554	S.F.
GUEST ROOMS	14082	S.F.
STAIRCASE/CORRIDOR	3476	S.F.
MEETING ROOM	775	S.F.
TOTAL UNDER ROOF	26508	S.F.

22 TO 42 ROOMS IN TWO BUILDING PLUS MANAGER'S APARTMENT, LOBBY, LOUNGE, AND MEETING ROOM
COVERED PORTE COCHERE FOR CHECK-IN
2 STORY INTERIOR CORRIDOR 26,508 SQUARE FEET BOTH BUILDINGS